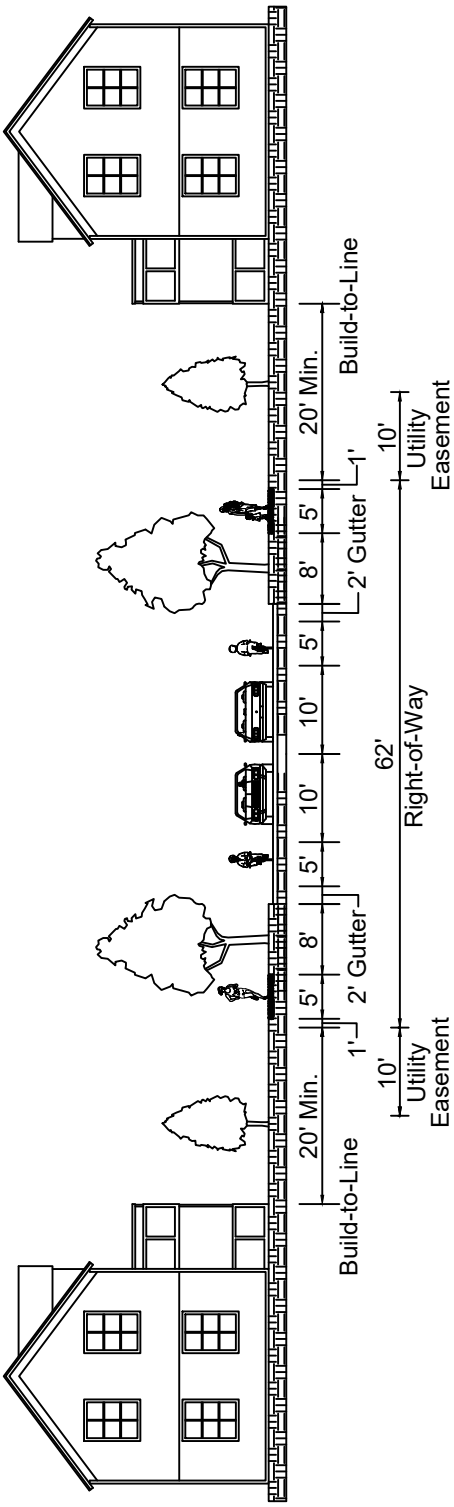

Street Features

Design Speed = 20 mph
Minimum ROW = 62'
Pavement Width = 34' (Includes Bike Lanes)
Parking Both Sides

IP COLLECTOR WITHOUT MEDIAN - CROSS SECTION

NOT TO SCALE

DRAWING NO.

22